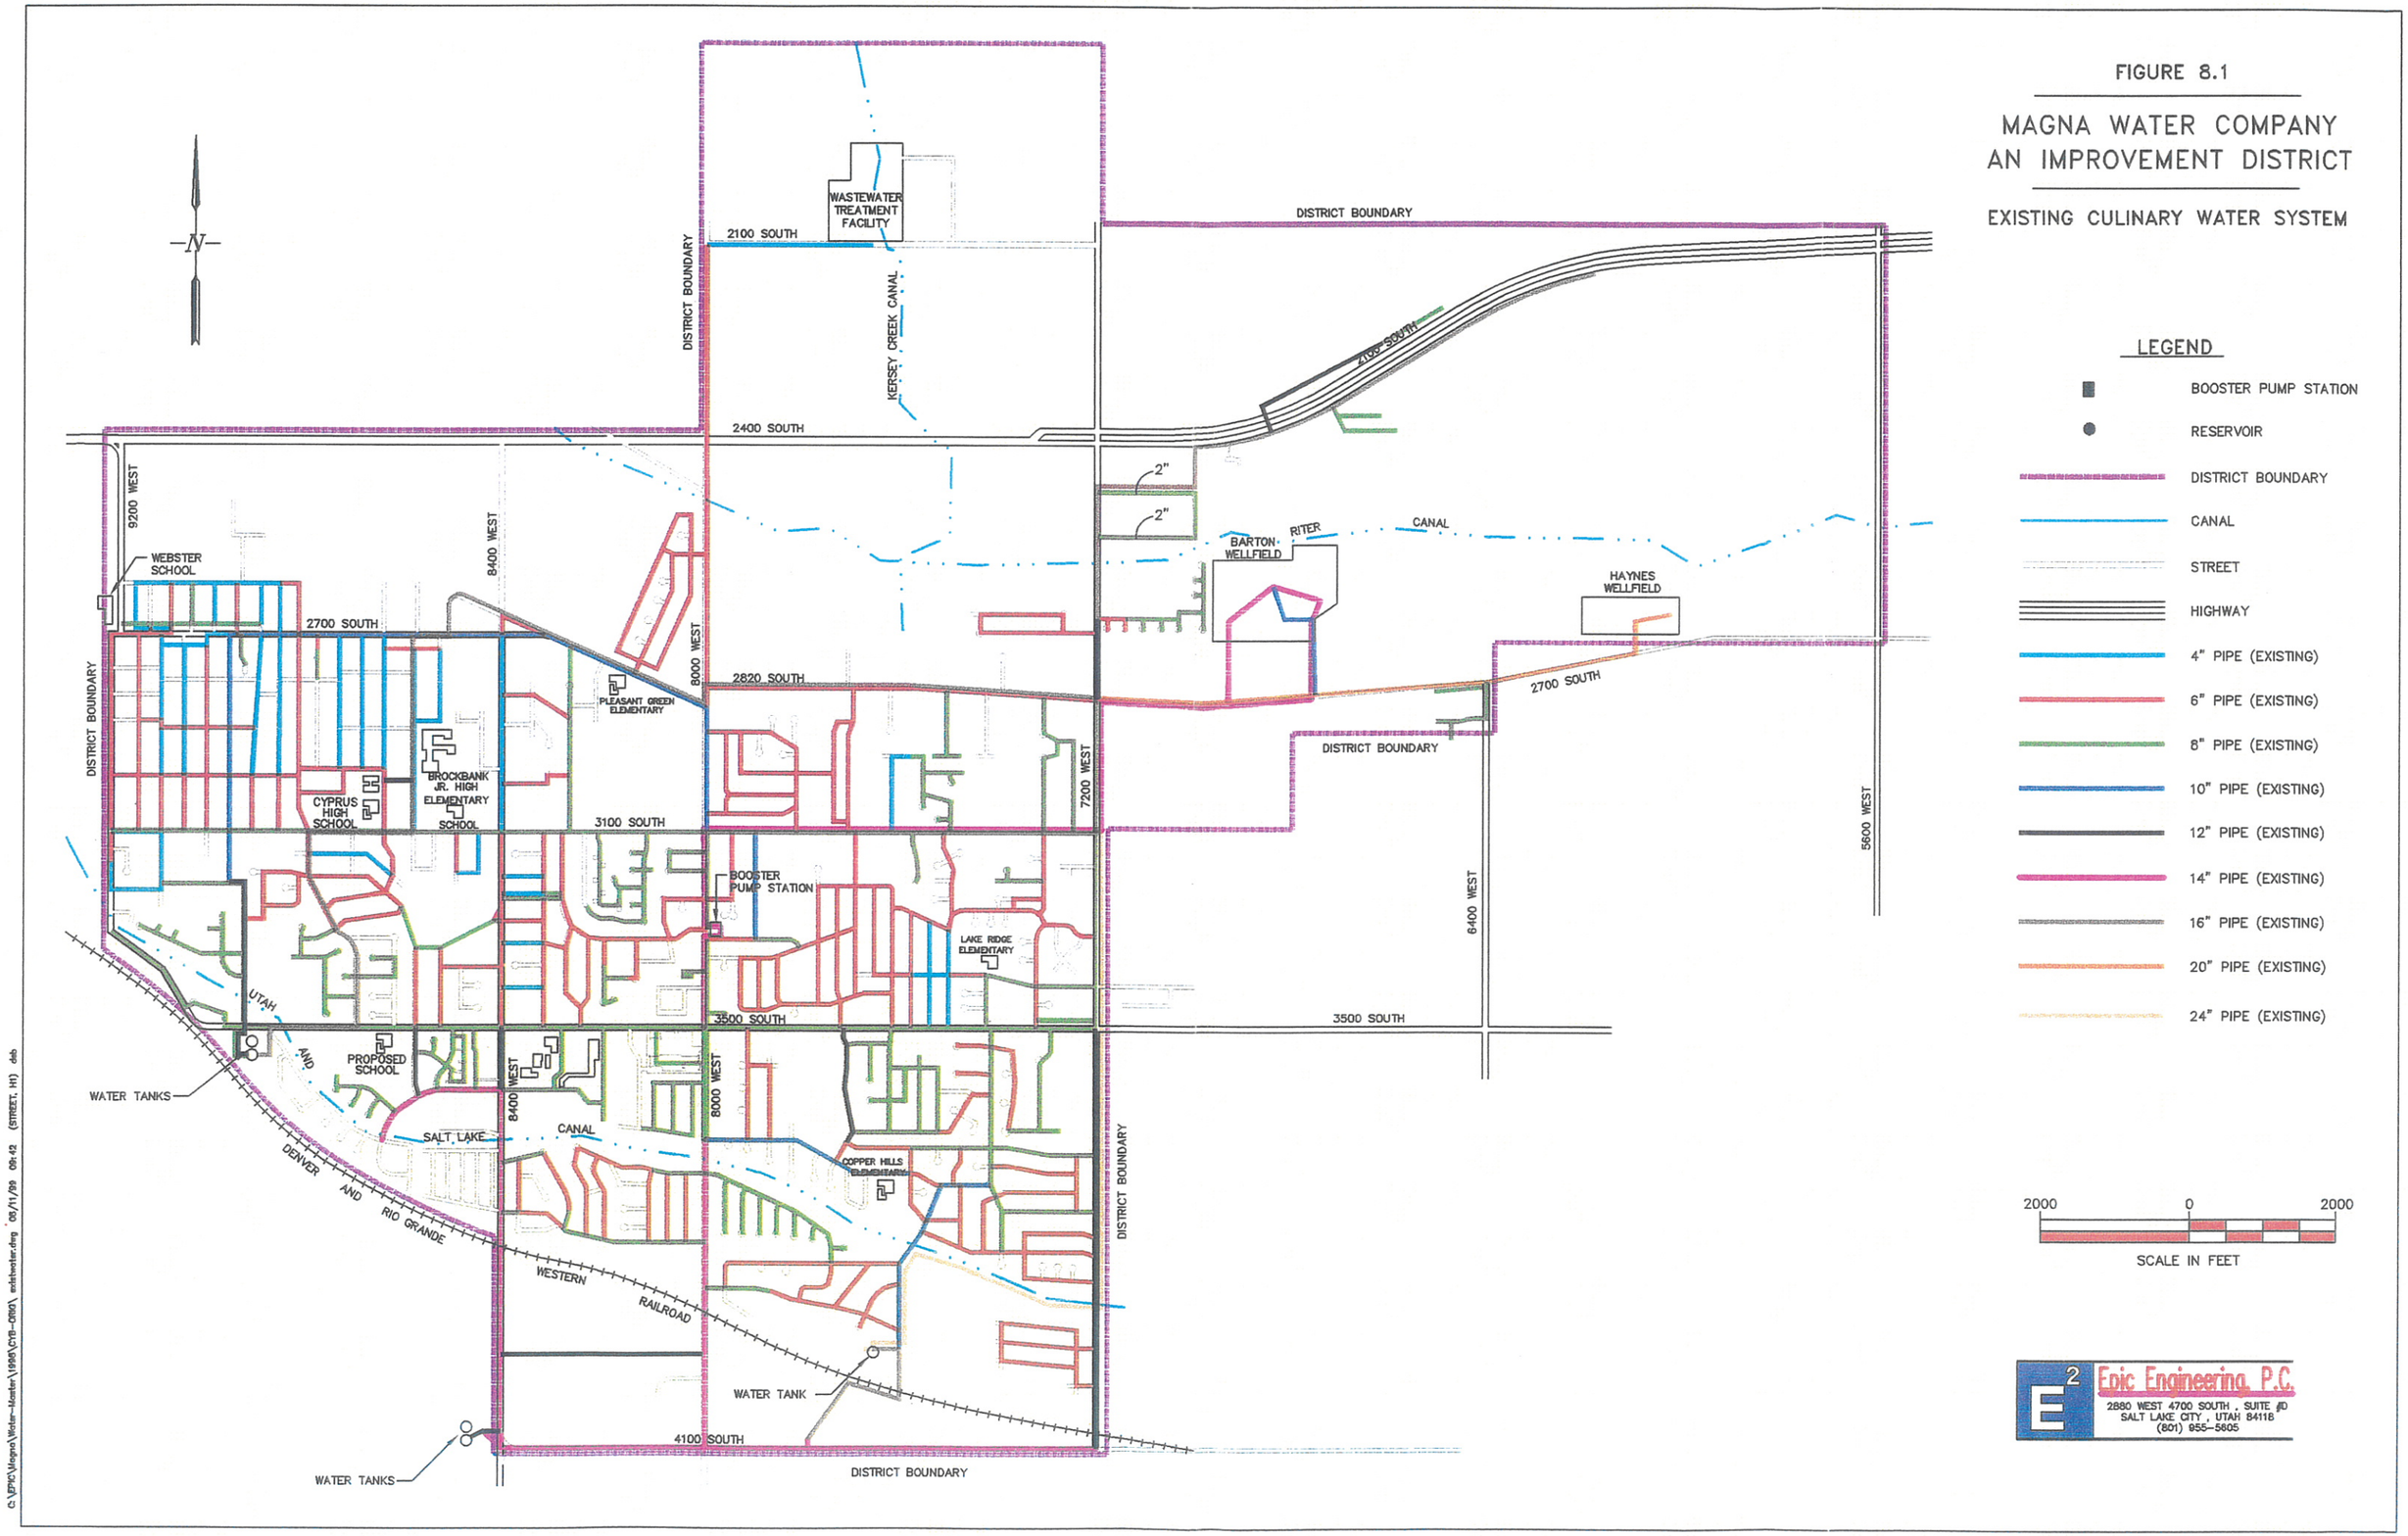

FIGURE 8.1
MAGNA WATER COMPANY
AN IMPROVEMENT DISTRICT
EXISTING CULINARY WATER SYSTEM
LEGEND
BOOSTER PUMP STATION
RESERVOIR
DISTRICT BOUNDARY
CANAL
STREET
HIGHWAY
4" PIPE (EXISTING)
6" PIPE (EXISTING)
8" PIPE (EXISTING)
10" PIPE (EXISTING)
12" PIPE (EXISTING)
14" PIPE (EXISTING)
16" PIPE (EXISTING)
20" PIPE (EXISTING)
24" PIPE (EXISTING)
2000 0 2000
SCALE IN FEET
Epic Engineering, P.C.
2880 WEST 4700 SOUTH, SUITE #D
SALT LAKE CITY, UTAH 84118
(801) 955-5605
N
WASTEWATER TREATMENT FACILITY
KERSEY CREEK CANAL
DISTRICT BOUNDARY
2100 SOUTH
2400 SOUTH
2700 SOUTH
2820 SOUTH
3100 SOUTH
3500 SOUTH
4100 SOUTH
9200 WEST
8400 WEST
8000 WEST
7200 WEST
6400 WEST
5600 WEST
WEBSTER SCHOOL
PLEASANT GREEN ELEMENTARY
BROCKBANK JR. HIGH ELEMENTARY SCHOOL
CYPRUS HIGH SCHOOL
BOOSTER PUMP STATION
LAKE RIDGE ELEMENTARY
PROPOSED SCHOOL
COPPER HILLS ELEMENTARY
BARTON WELLFIELD
RITER CANAL
HAYNES WELLFIELD
2"
2"
UTAH AND SALT LAKE CANAL
DENVER AND RIO GRANDE WESTERN RAILROAD
WATER TANKS
WATER TANK
WATER TANKS