


CORNER TIE IN FOUNDATION

FOR SINGLE STORY BUILDINGS
YOU CAN USE 12-16 d NAILS
(COMMON OR BOX); FOR
TWO-STORY APPLICATIONS,
A 16d NAIL IS REQUIRED IN
EVERY HOLE; GUN NAILS ARE
NOT PERMITTED

SIMPSON #PAHD42

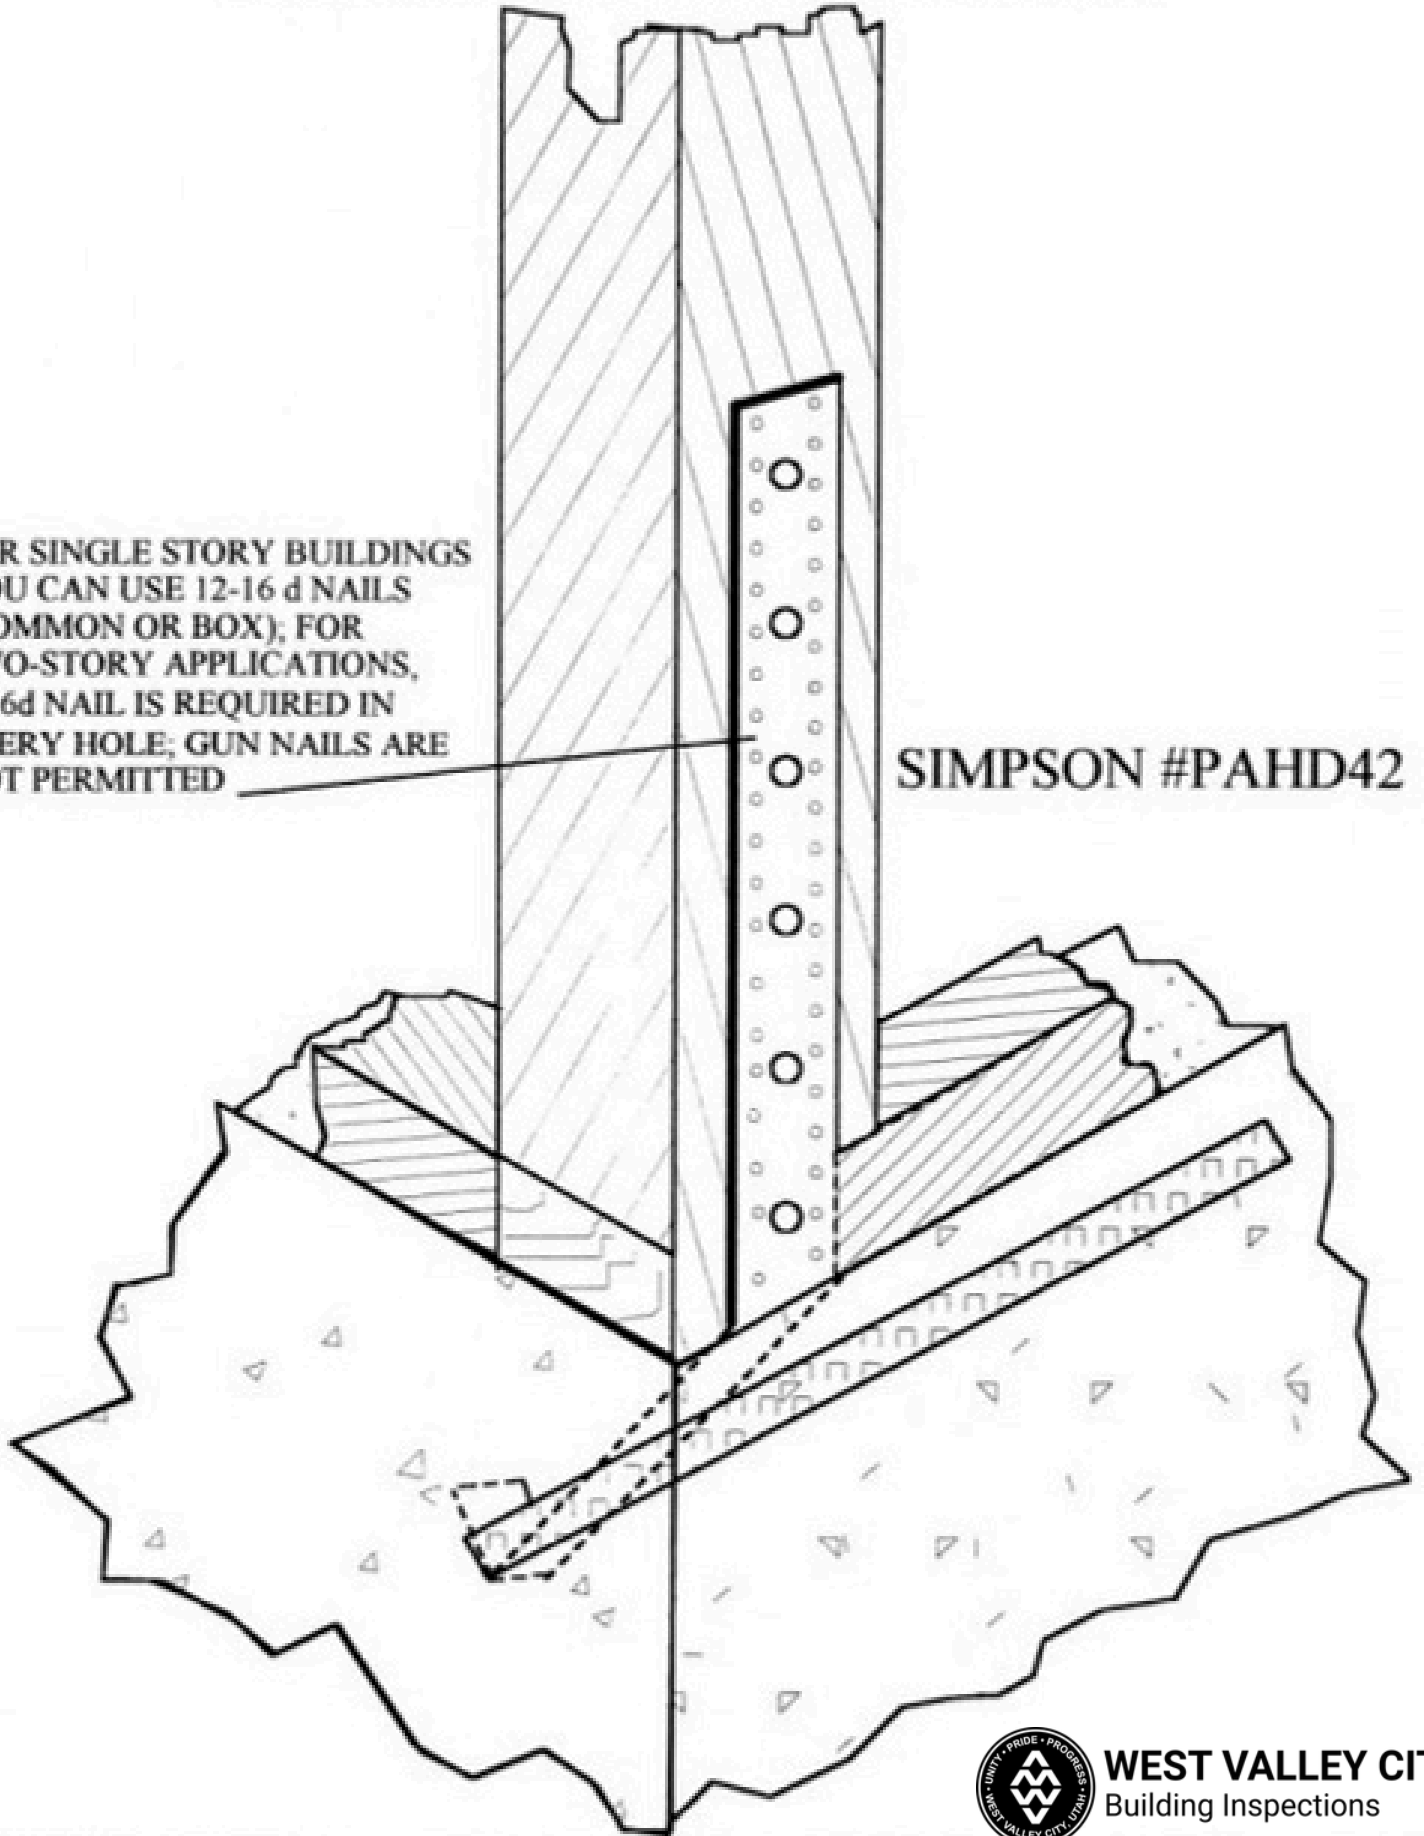

WEST VALLEY CITY
Building Inspections