


MONOLITHIC SLAB

MONOLITHIC FOOTING FOR ATTACHED GARAGES AND ADDITIONS

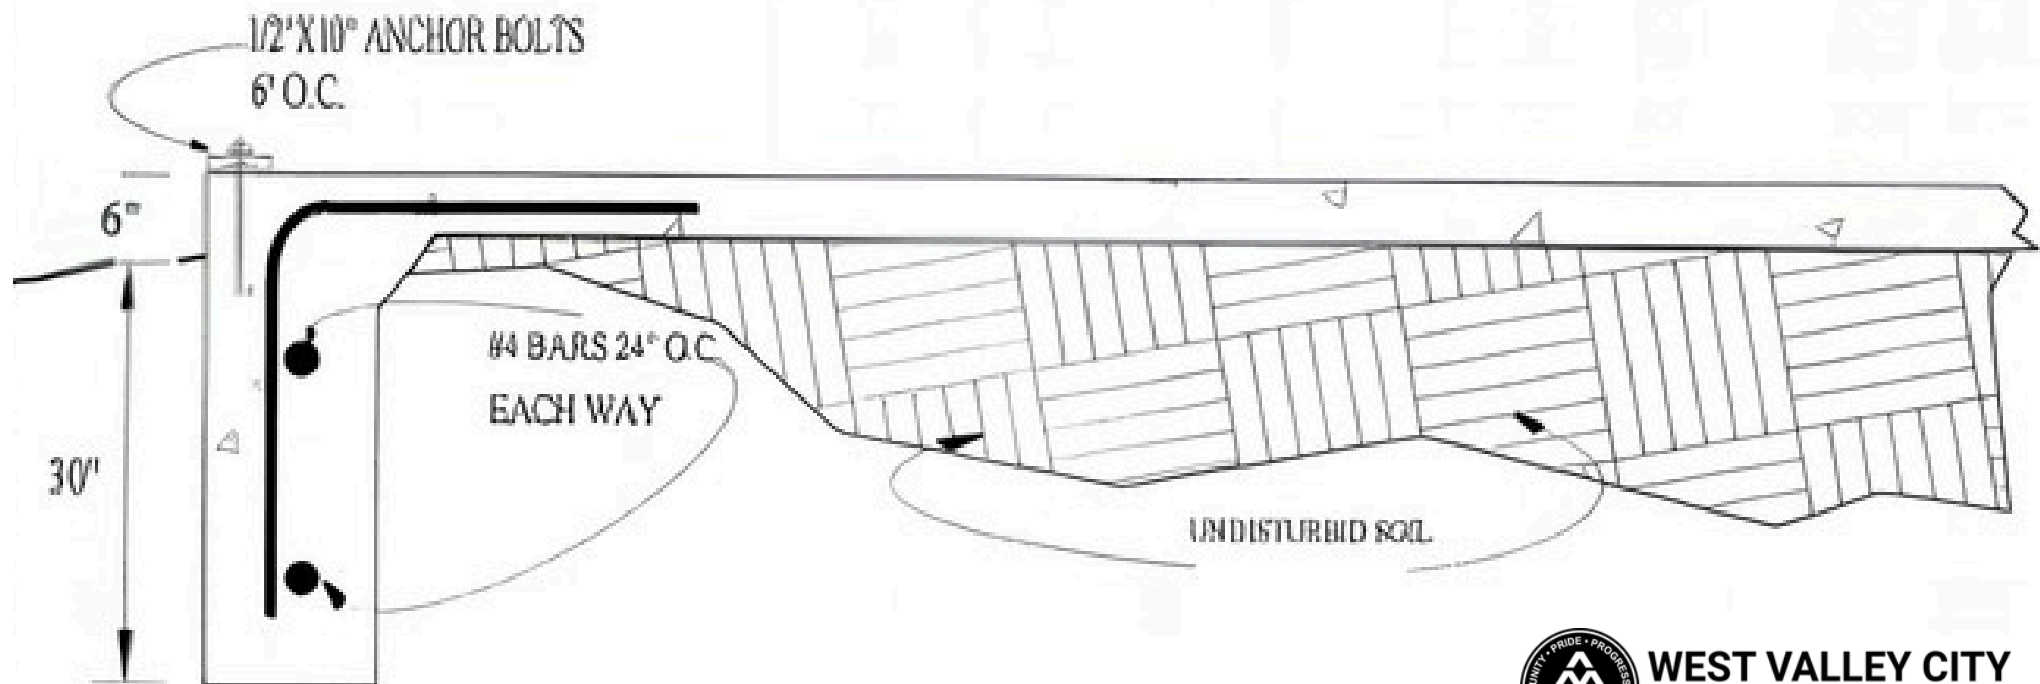

WEST VALLEY CITY
Building Inspections