


TYPICAL CROSS SECTION

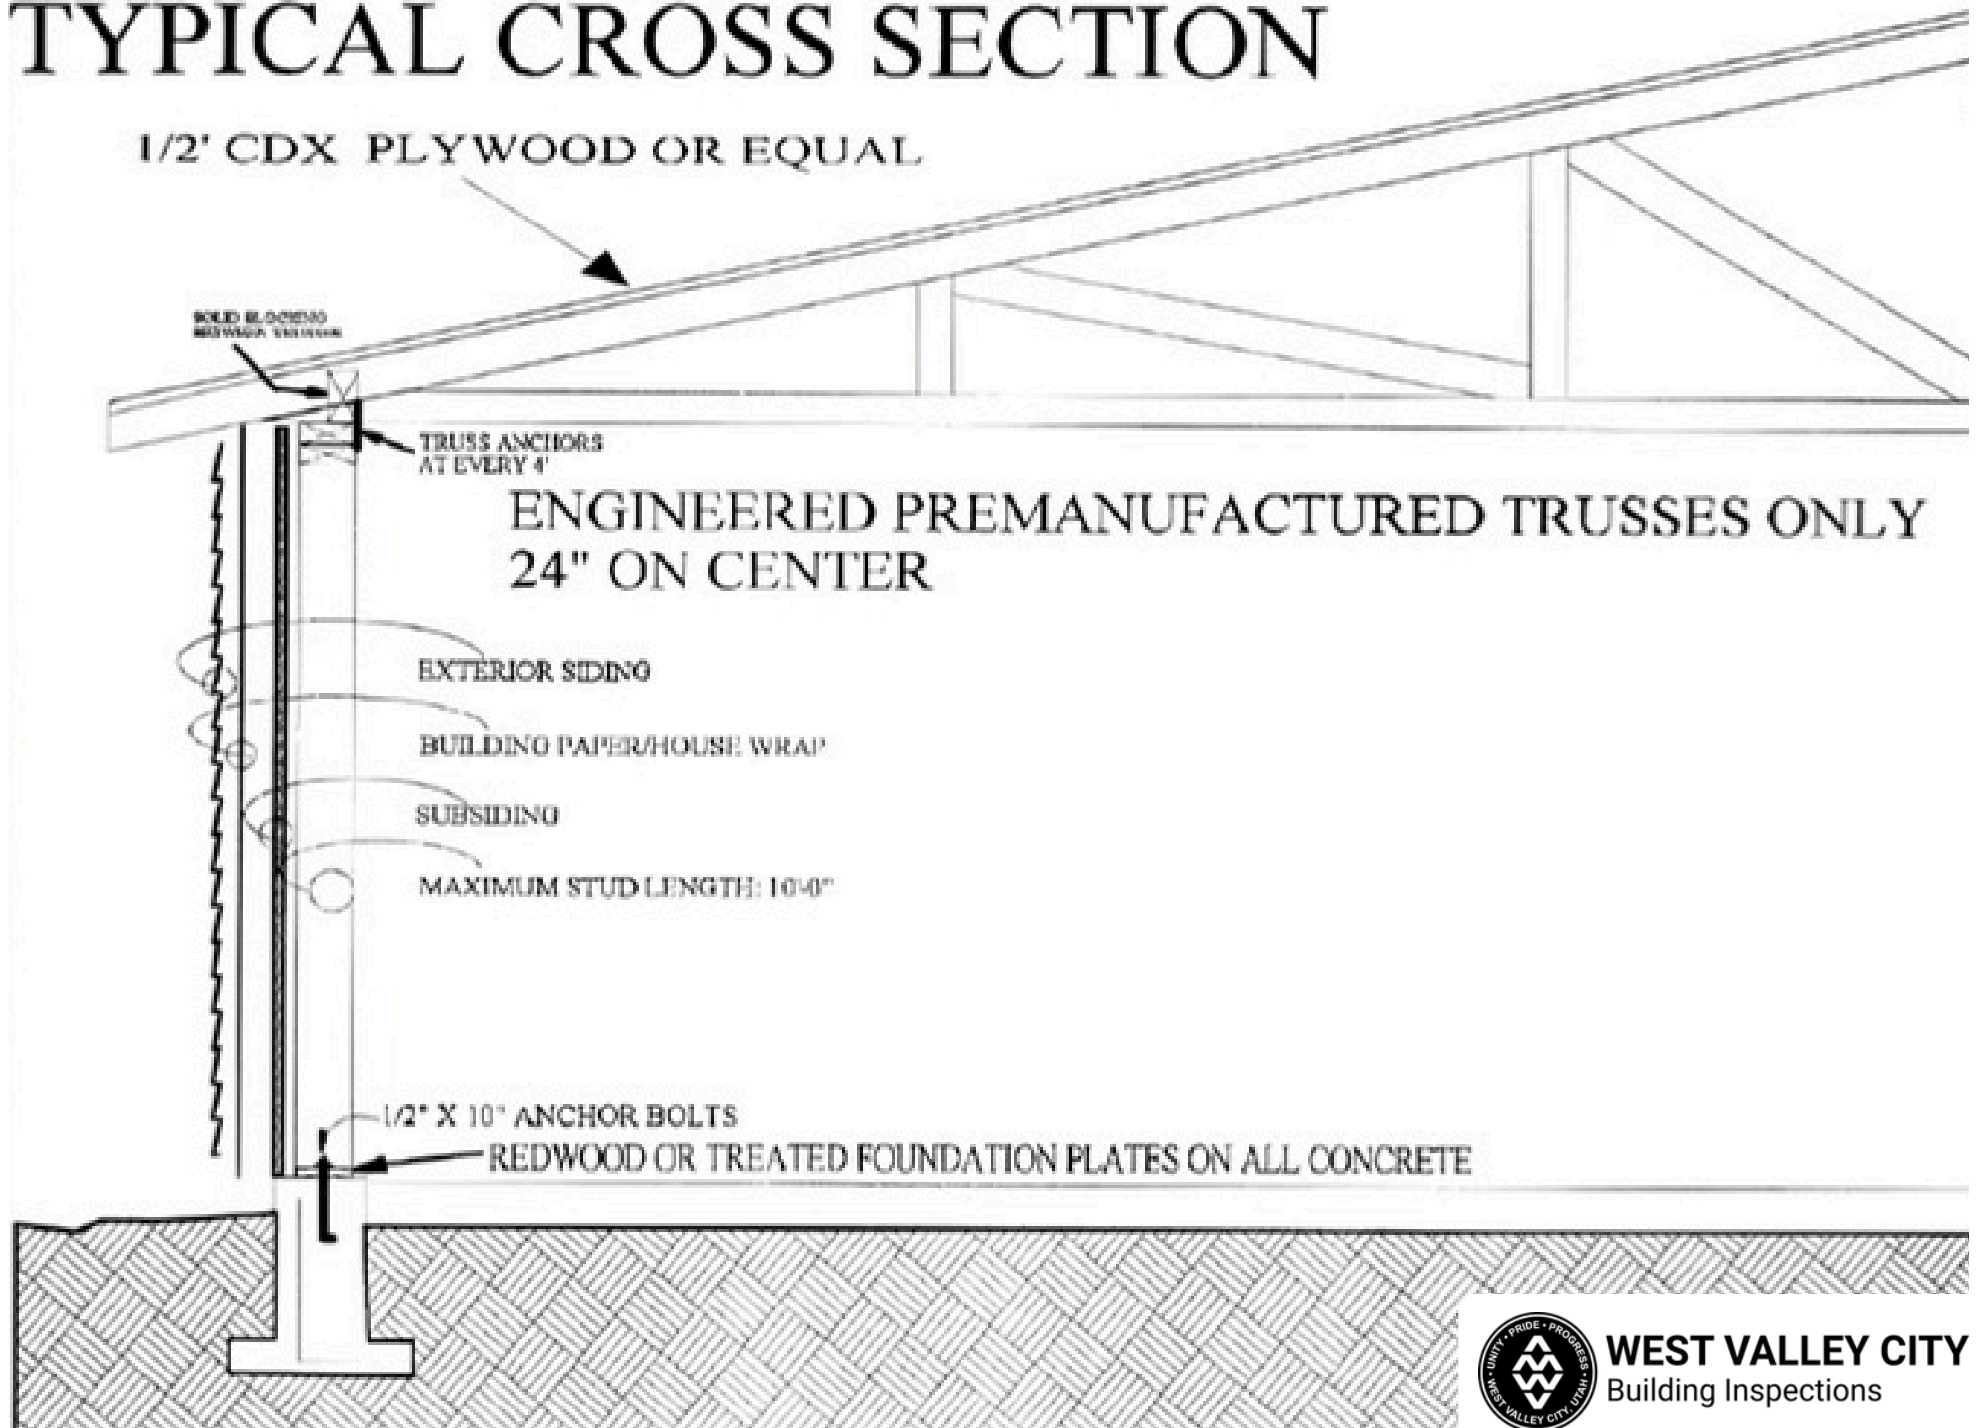

WEST VALLEY CITY
Building Inspections